
ALL CONTRACTORS MUST VERIFY ALL DIMENSIONS ON THE JOB BEFORE COMMENCING ANY WORK. DO NOT SCALE. © COPYRIGHT ON THIS DRAWING IS RESERVED.

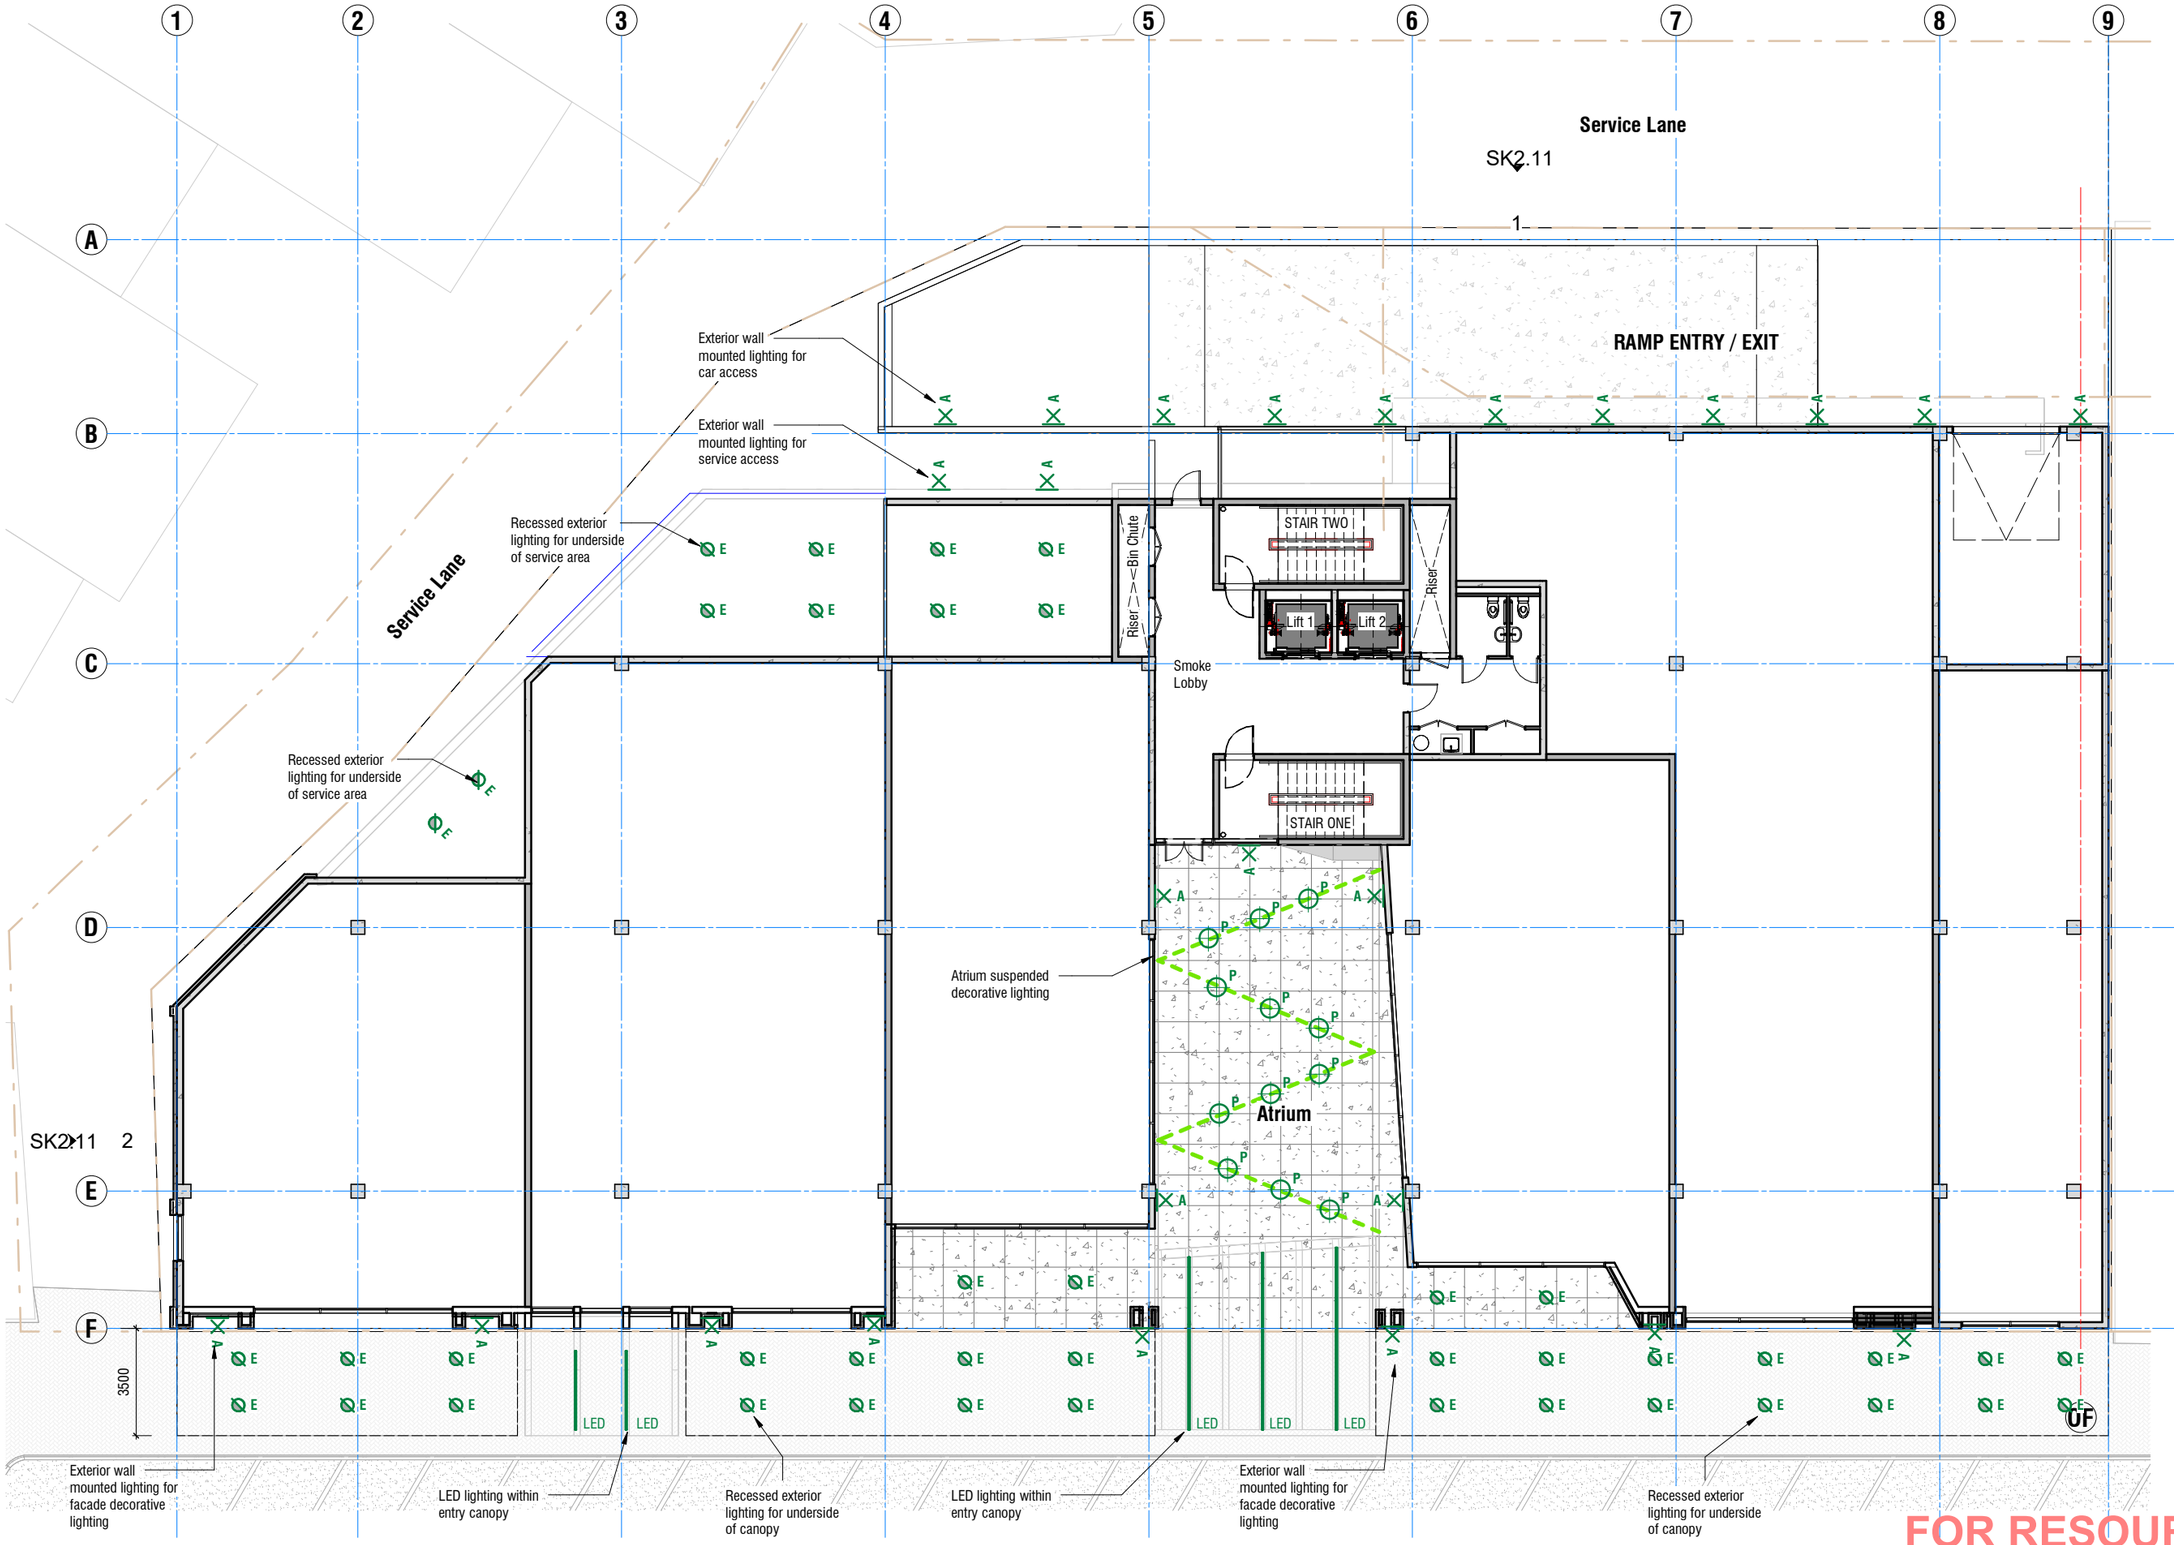

Lighting Key

- A — Ext Wall Mounted Light
- B — Int Recessed Downlight
- C — Surface Mounted Downlight
- E — Ext Recessed Downlight (allow 20watts)
- P — Pendent Lighting
- F — Int Led Light Fitting
- LED — EXT LED Strip Light
- P — Ext Pendant Strip Light
- Door sensor Light (Cupboards & WR)
- G — Int Track Lighting

EXTERIOR LIGHTING ONLY.
INTERIOR LIGHTING TO BE CONFIRMED AT LATER STAGE I CONJUNCTION WITH LIGHTING SPECIALIST

FOR RESOURCE CONSENT

Ground Floor Lighting Plan - Retail (1-200)

Scale 1 : 200 (A3)

Lighting Plans - GF

Rev	Date	Description
A	11.03.26	RC RFI - Lighting

Cambridge Development
Address
32-42 Victoria St, Cambridge

Project Status:
Resoure Consent


All dimension to be verified on site before producing shop drawings or commencing any work. Do not scale. The copyright of this drawing remains with BOON Ltd.

ORIGINAL SIZE : A3 — 0 — 40mm
NOTE: PRINTED SHEET SIZE ACCURACY ONLY. NOT FOR DRAWING SCALE

Job No.	Scale [A3]	Drawing No.	Rev	Print Date
6968	As indicated	SK2.05	A	11/03/2026 11:31:44 am

BOON
design thinkers
A/131 Courtenay St, New Plymouth 4310, New Zealand
P/06 757 3200
E/office@boon.co.nz
W/boon.co.nz

ALL CONTRACTORS MUST VERIFY ALL DIMENSIONS ON THE JOB BEFORE COMMENCING ANY WORK. DO NOT SCALE. © COPYRIGHT ON THIS DRAWING IS RESERVED.

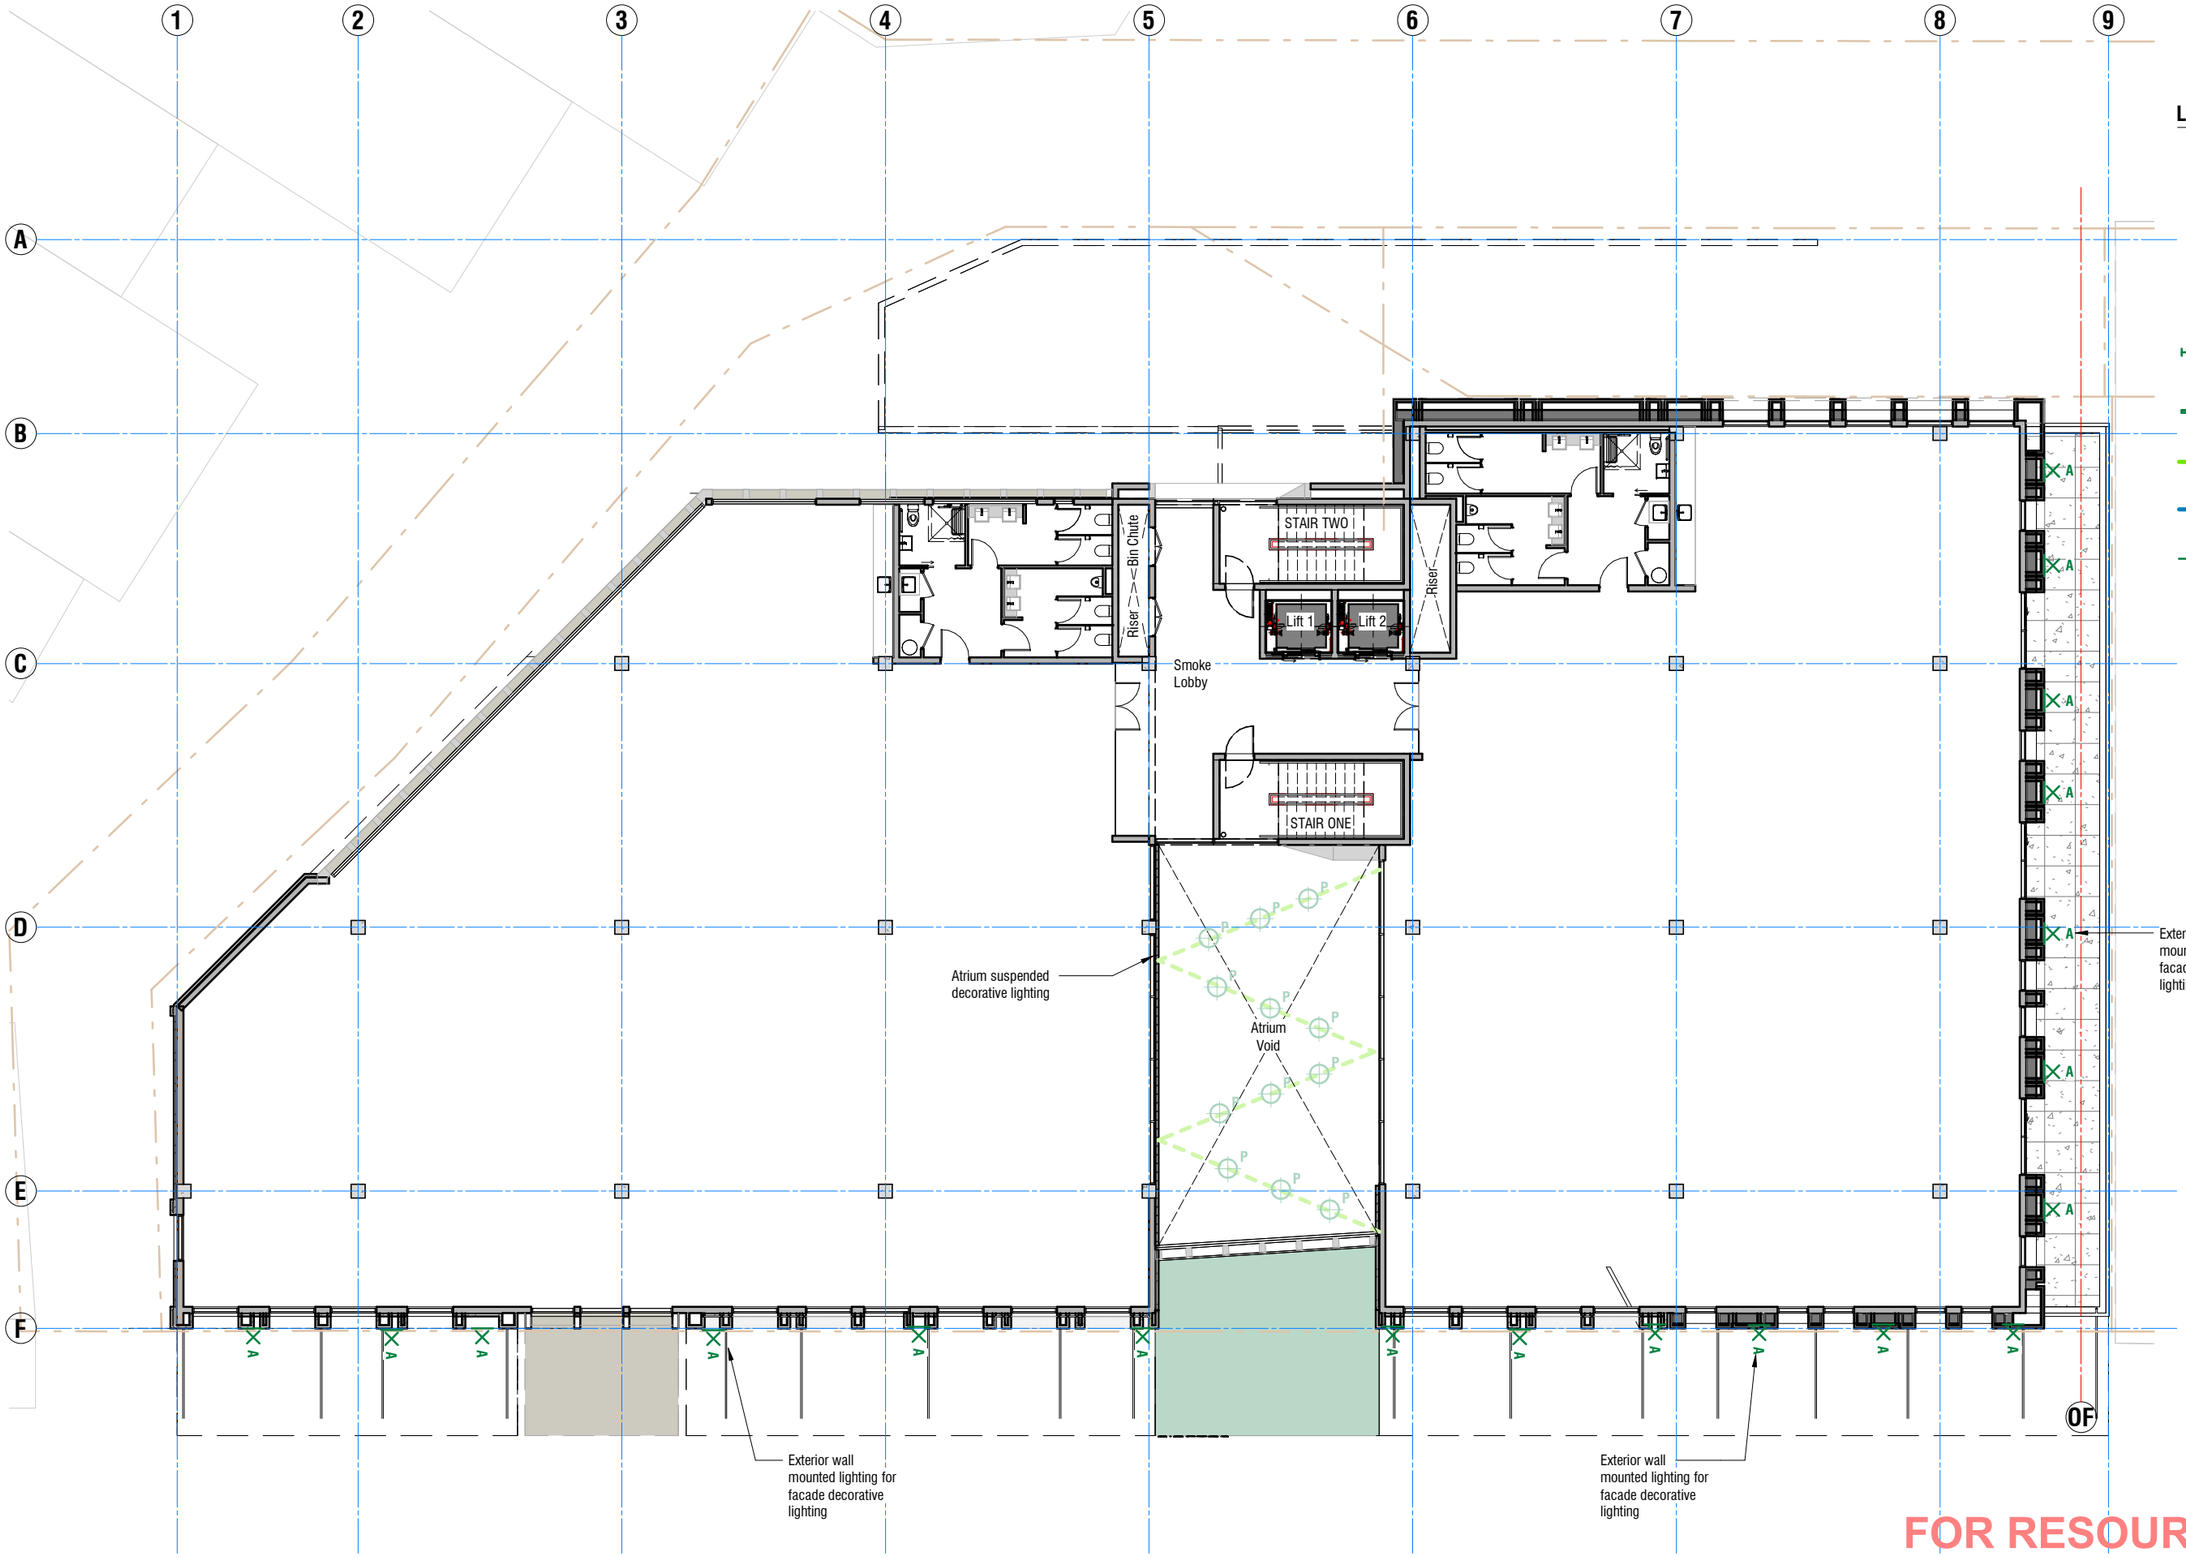

Lighting Key

- A — Ext Wall Mounted Light
- B — Int Recessed Downlight
- C — Surface Mounted Downlight
- E — Ext Recessed Downlight (allow 20watts)
- P — Pendent Lighting
- F — Int Led Light Fitting
- LED — EXT LED Strip Light
- P — Ext Pendant Strip Light
- Door sensor Light (Cupboards & WR)
- G — Int Track Lighting

EXTERIOR LIGHTING ONLY. INTERIOR LIGHTING TO BE CONFIRMED AT LATER STAGE I CONJUNCTION WITH LIGHTING SPECIALIST

FOR RESOURCE CONSENT

Level 1 Lighting Plan - Office (1-200)

Scale 1 : 200 (A3)

Lighting Plans - L1

Rev	Date	Description
A	11.03.26	RC RFI - Lighting

Cambridge Development

Address
32-42 Victoria St, Cambridge

Project Status:
Resoure Consent


All dimension to be verified on site before producing shop drawings or commencing any work. Do not scale. The copyright of this drawing remains with BOON Ltd.

ORIGINAL SIZE : A3 — 0 — 40mm
NOTE: PRINTED SHEET SIZE ACCURACY ONLY. NOT FOR DRAWING SCALE

Job No.	Scale [A3]	Drawing No.	Rev	Print Date
6968	As indicated	SK2.06	A	11/03/2026 11:31:45 am

BOON
design thinkers
A/131 Courtenay St, New Plymouth 4310, New Zealand
P/06 757 3200
E/office@boon.co.nz
W/boon.co.nz

ALL CONTRACTORS MUST VERIFY ALL DIMENSIONS ON THE JOB BEFORE COMMENCING ANY WORK. DO NOT SCALE. © COPYRIGHT ON THIS DRAWING IS RESERVED.

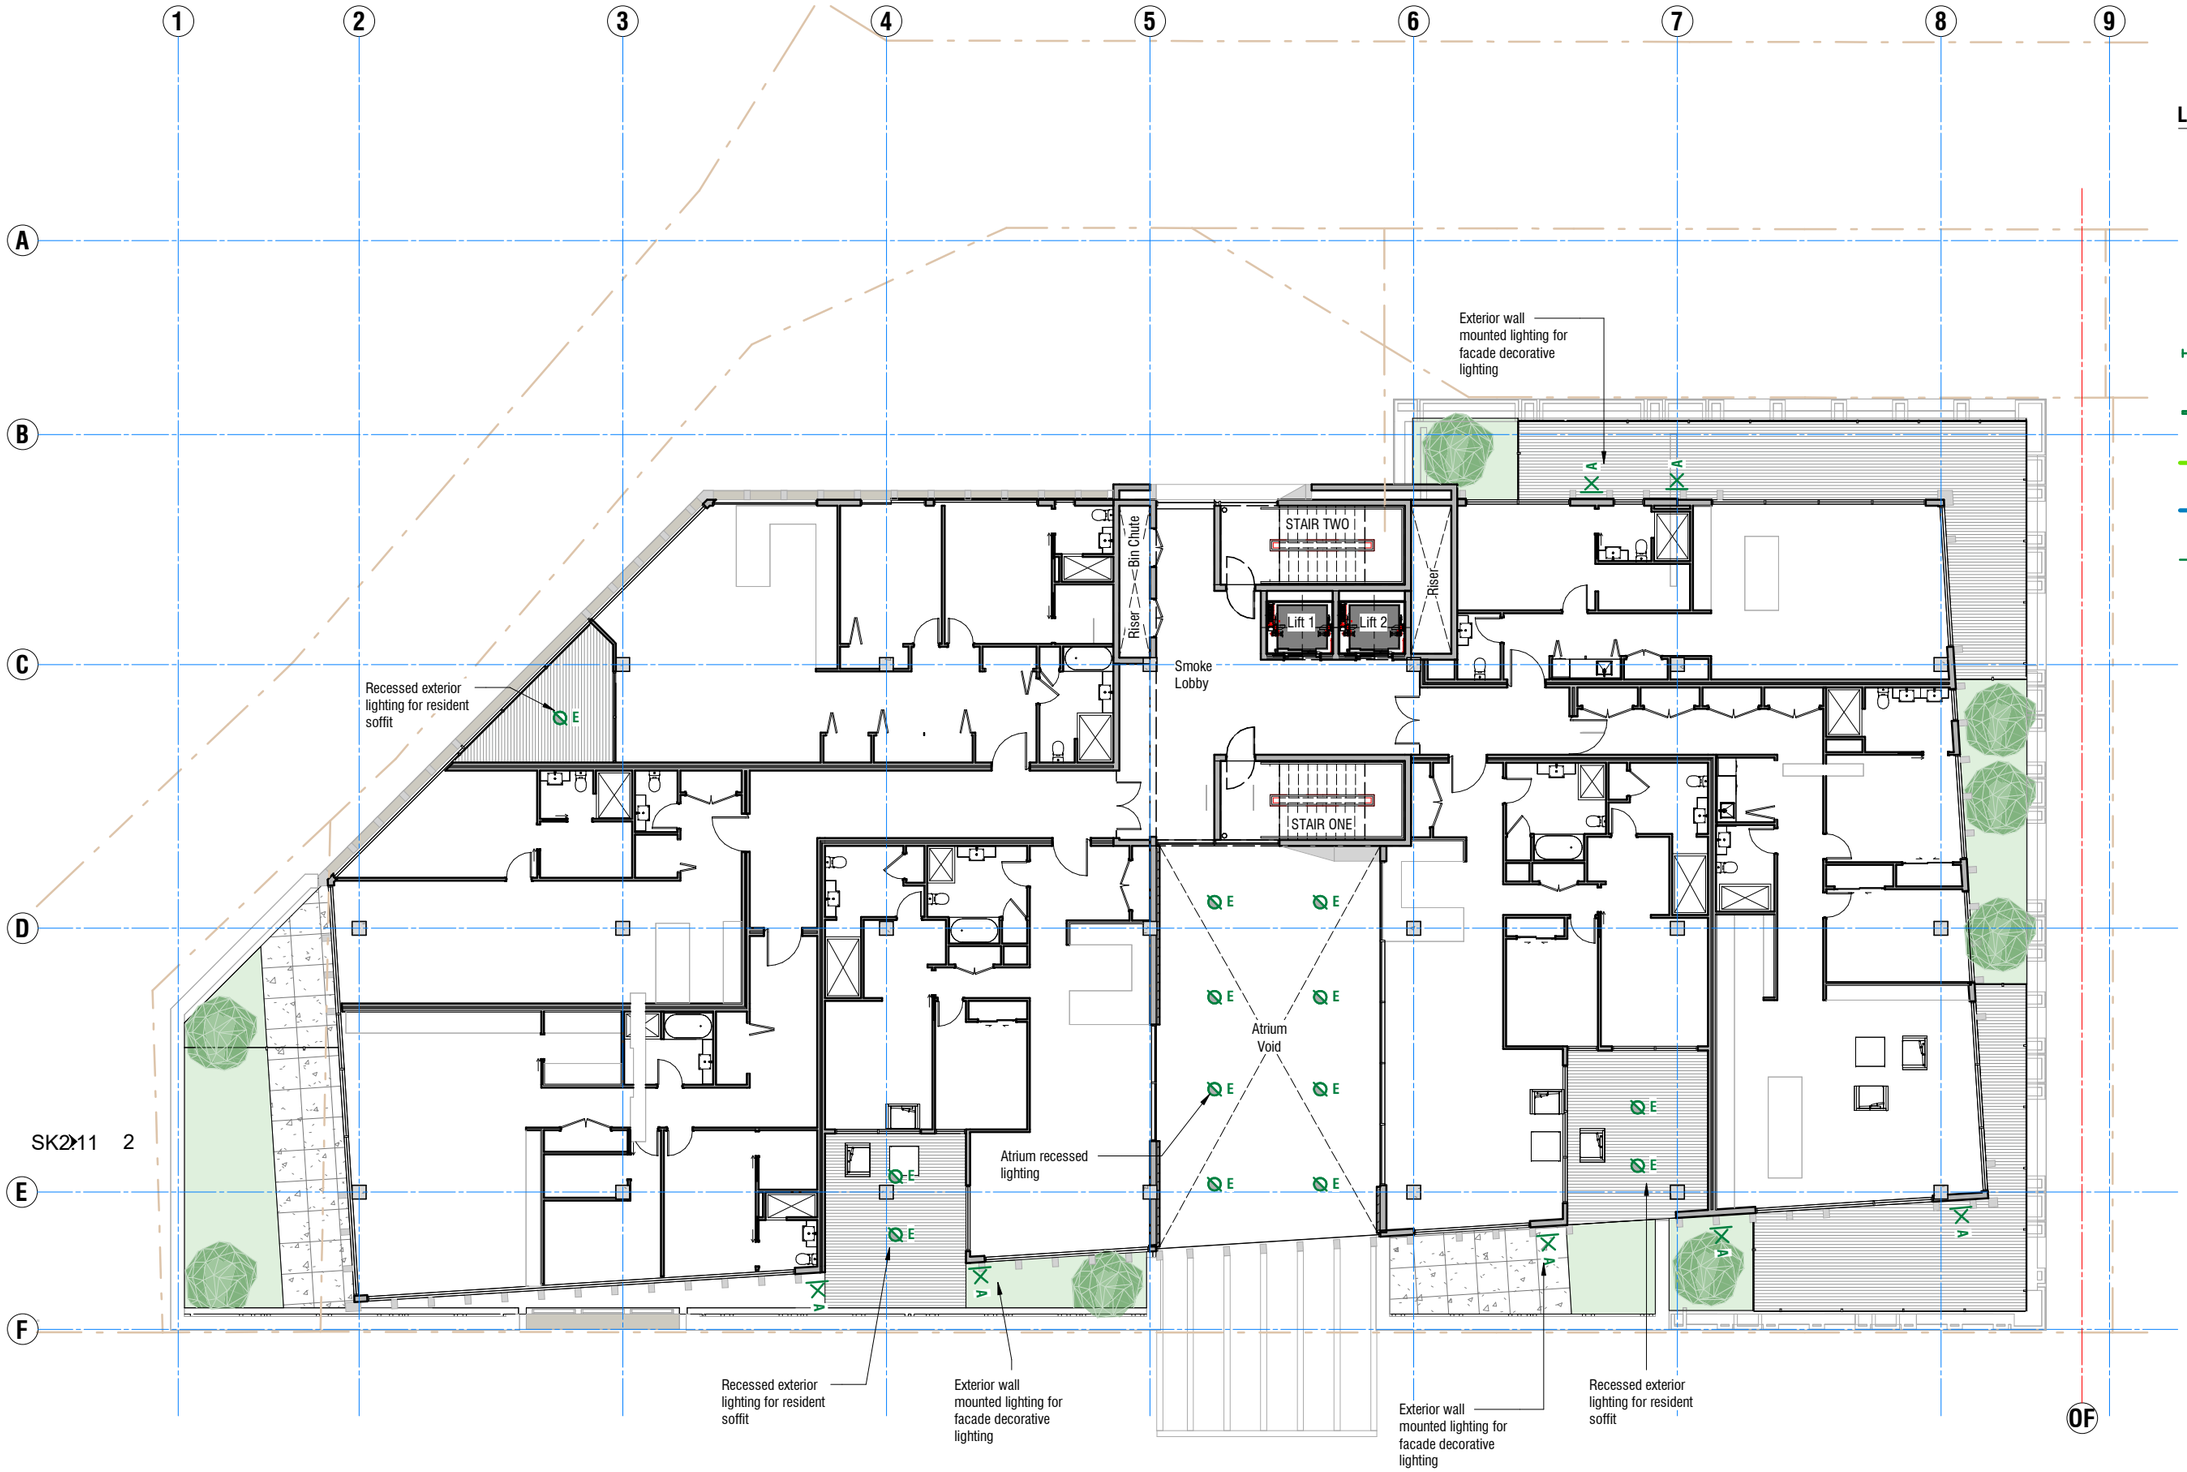

Lighting Key

- A — Ext Wall Mounted Light
- B — Int Recessed Downlight
- C — Surface Mounted Downlight
- E — Ext Recessed Downlight (allow 20watts)
- P — Pendent Lighting
- F — Int Led Light Fitting
- LED — EXT LED Strip Light
- P — Ext Pendant Strip Light
- Door sensor Light (Cupboards & WR)
- G — Int Track Lighting

EXTERIOR LIGHTING ONLY.
INTERIOR LIGHTING TO BE CONFIRMED AT LATER STAGE I CONJUNCTION WITH LIGHTING SPECIALIST

Level 2 Lighting Plan - Apartments (1-200)
Scale 1 : 200 (A3)

FOR RESOURCE CONSENT

Lighting Plans - L2 (Apartments)

Rev	Date	Description
A	11.03.26	RC RFI - Lighting

Cambridge Development
Address
32-42 Victoria St, Cambridge

Project Status:
Resoure Consent


All dimension to be verified on site before producing shop drawings or commencing any work. Do not scale. The copyright of this drawing remains with BOON Ltd.

ORIGINAL SIZE : A3
0 — 40mm
NOTE: PRINTED SHEET SIZE ACCURACY ONLY. NOT FOR DRAWING SCALE

Job No. **6968**
Scale [A3] **As indicated**
Drawing No. **SK2.07**
Rev **A**
Print Date **11/03/2026 11:31:46 am**

BOON
design thinkers
A/131 Courtenay St, New Plymouth 4310, New Zealand
P/06 757 3200
E/office@boon.co.nz
W/boon.co.nz

ALL CONTRACTORS MUST VERIFY ALL DIMENSIONS ON THE JOB BEFORE COMMENCING ANY WORK. DO NOT SCALE. © COPYRIGHT ON THIS DRAWING IS RESERVED.

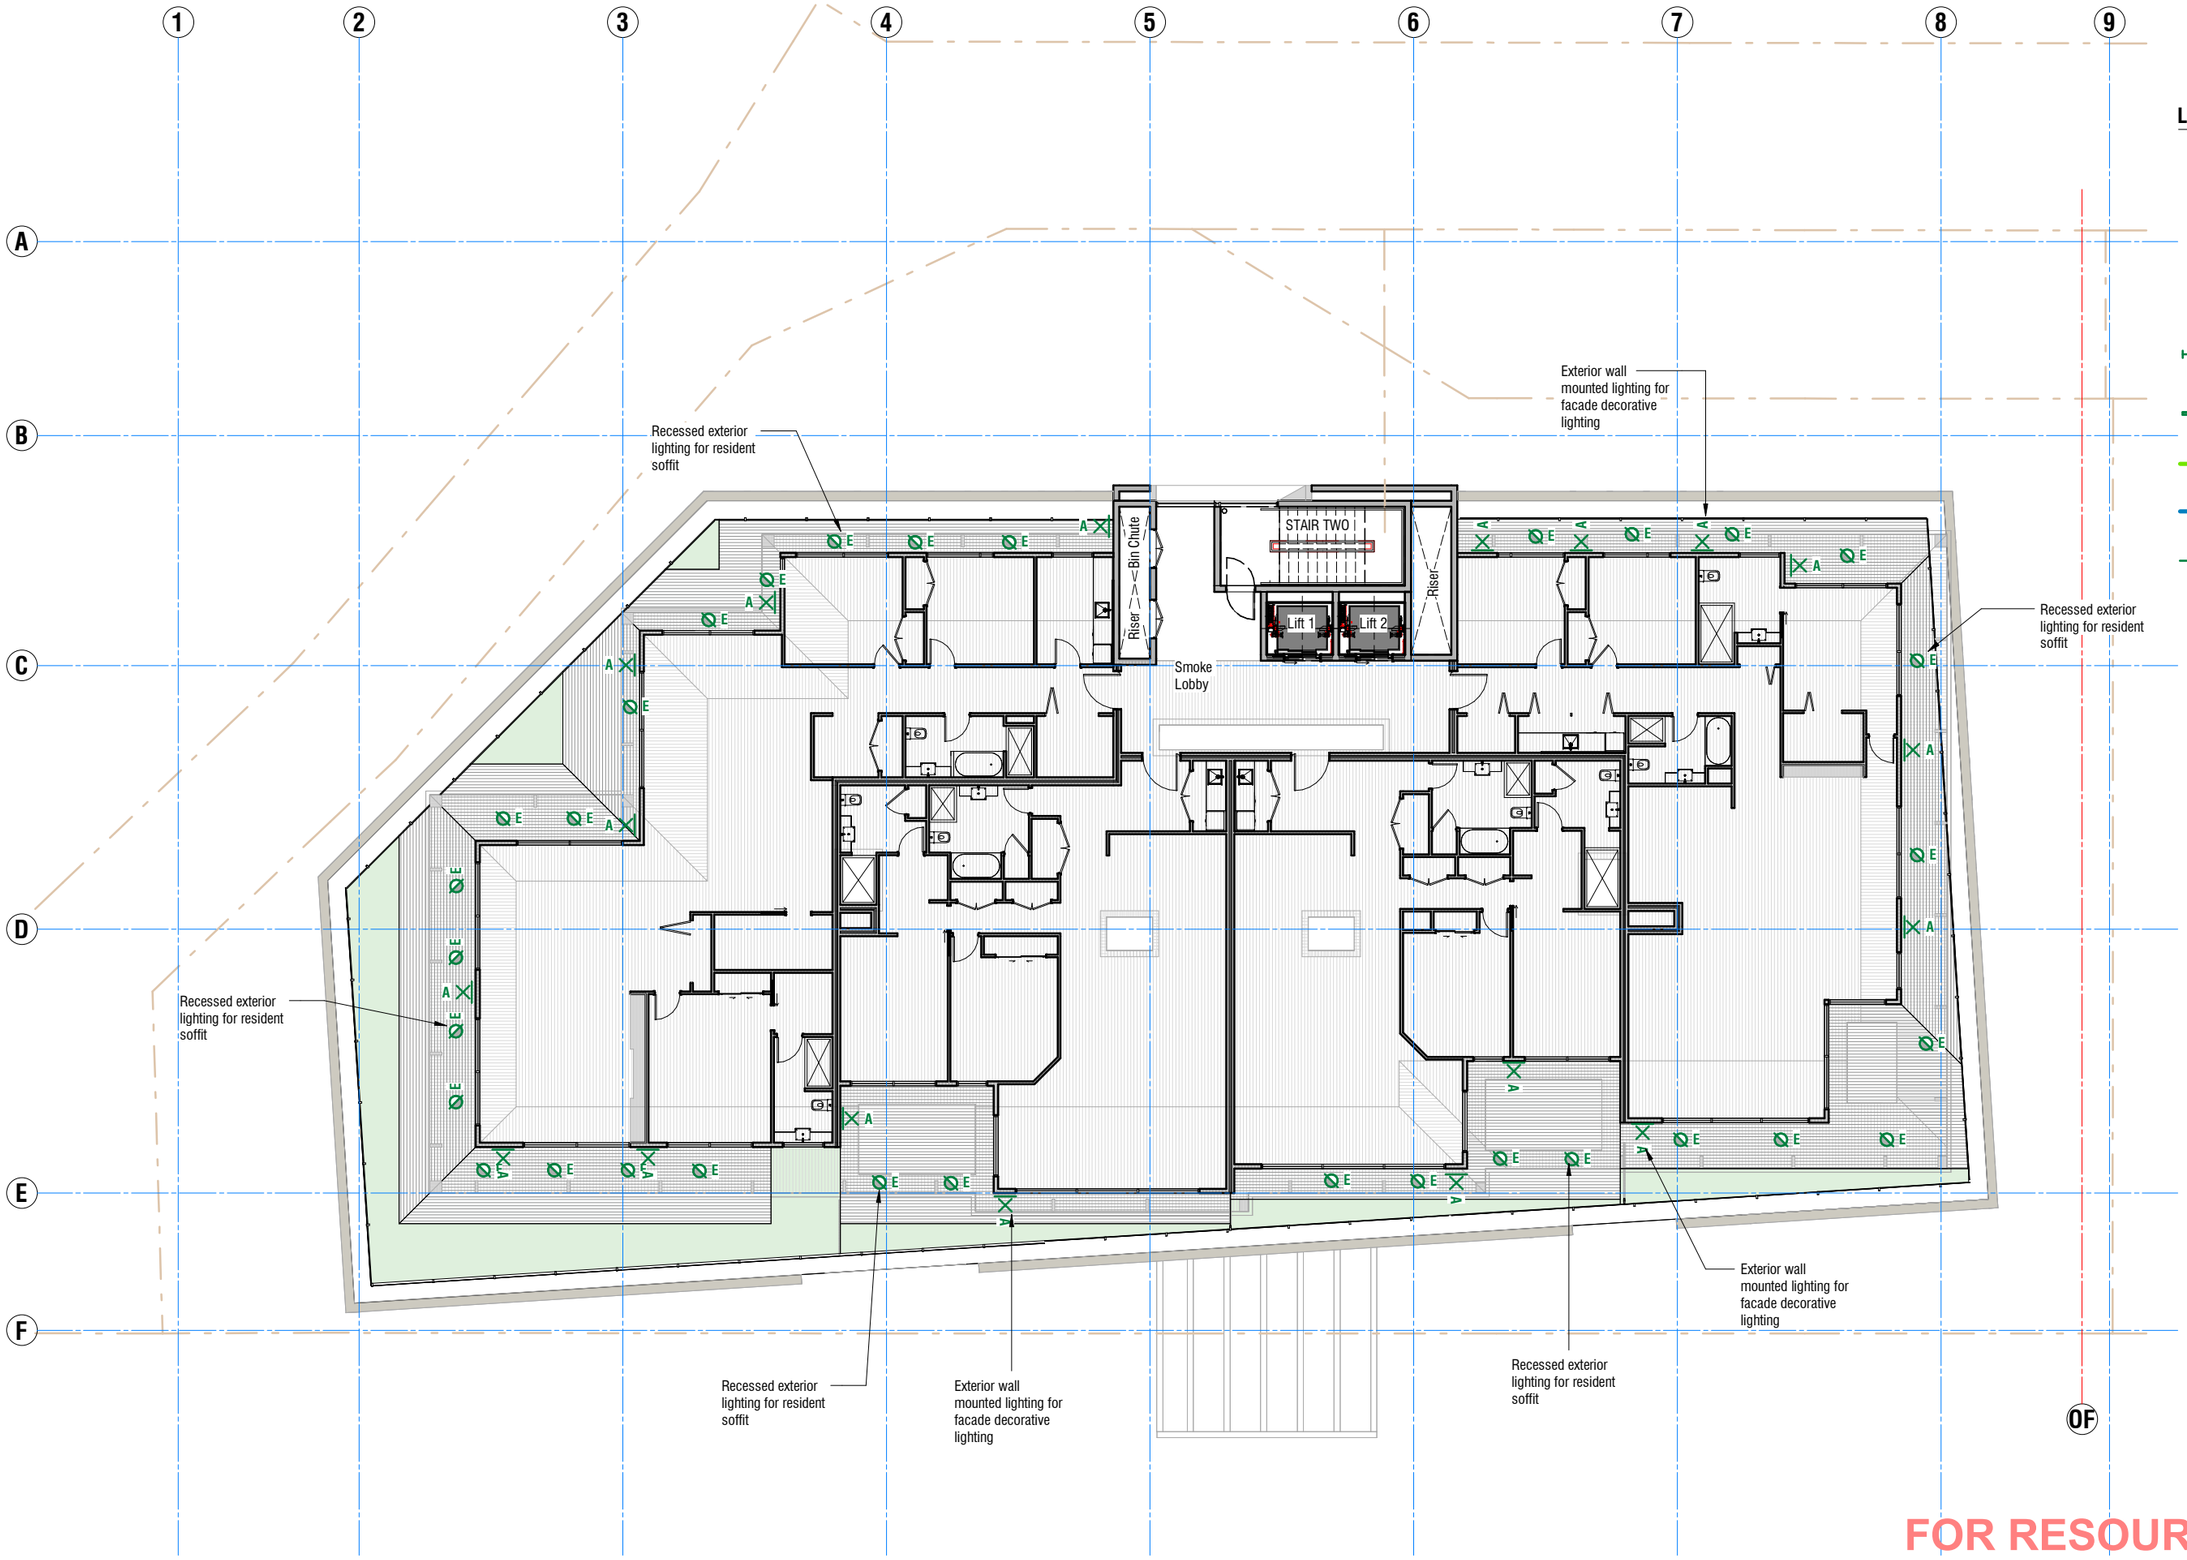

Lighting Key

- A — Ext Wall Mounted Light
- B — Int Recessed Downlight
- C — Surface Mounted Downlight
- E — Ext Recessed Downlight (allow 20watts)
- P — Pendent Lighting
- F — Int Led Light Fitting
- LED — EXT LED Strip Light
- P — Ext Pendant Strip Light
- Door sensor Light (Cupboards & WR)
- G — Int Track Lighting

EXTERIOR LIGHTING ONLY.
INTERIOR LIGHTING TO BE CONFIRMED AT LATER STAGE I CONJUNCTION WITH LIGHTING SPECIALIST

Level 3 Lighting Plan - Residential (1-200)

Scale 1 : 200 (A3)

FOR RESOURCE CONSENT

Lighting Plans - L3

Rev	Date	Description
A	11.03.26	RC RFI - Lighting

Cambridge Development
Address
32-42 Victoria St, Cambridge

Project Status:
Resoure Consent

All dimension to be verified on site before producing shop drawings or commencing any work. Do not scale. The copyright of this drawing remains with BOON Ltd.

ORIGINAL SIZE : A3
0 40mm
NOTE: PRINTED SHEET SIZE ACCURACY ONLY. NOT FOR DRAWING SCALE

Job No. **6968**
Scale [A3] **As indicated**
Drawing No. **SK2.08**
Rev **A**
Print Date **11/03/2026 11:31:46 am**

BOON
design thinkers
A/131 Courtenay St, New Plymouth 4310, New Zealand
P/06 757 3200
E/office@boon.co.nz
W/boon.co.nz